THIS MAP HAS BEEN COMPILED FROM THE MOST AUTHENTIC INFORMATION AVAILABLE, AND NEITHER ROCKDALE COUNTY NOR HUNNICUTT AND ASSOCIATES, INC. ASSUME RESPONSIBILITY FOR ERRORS OR OMISSIONS

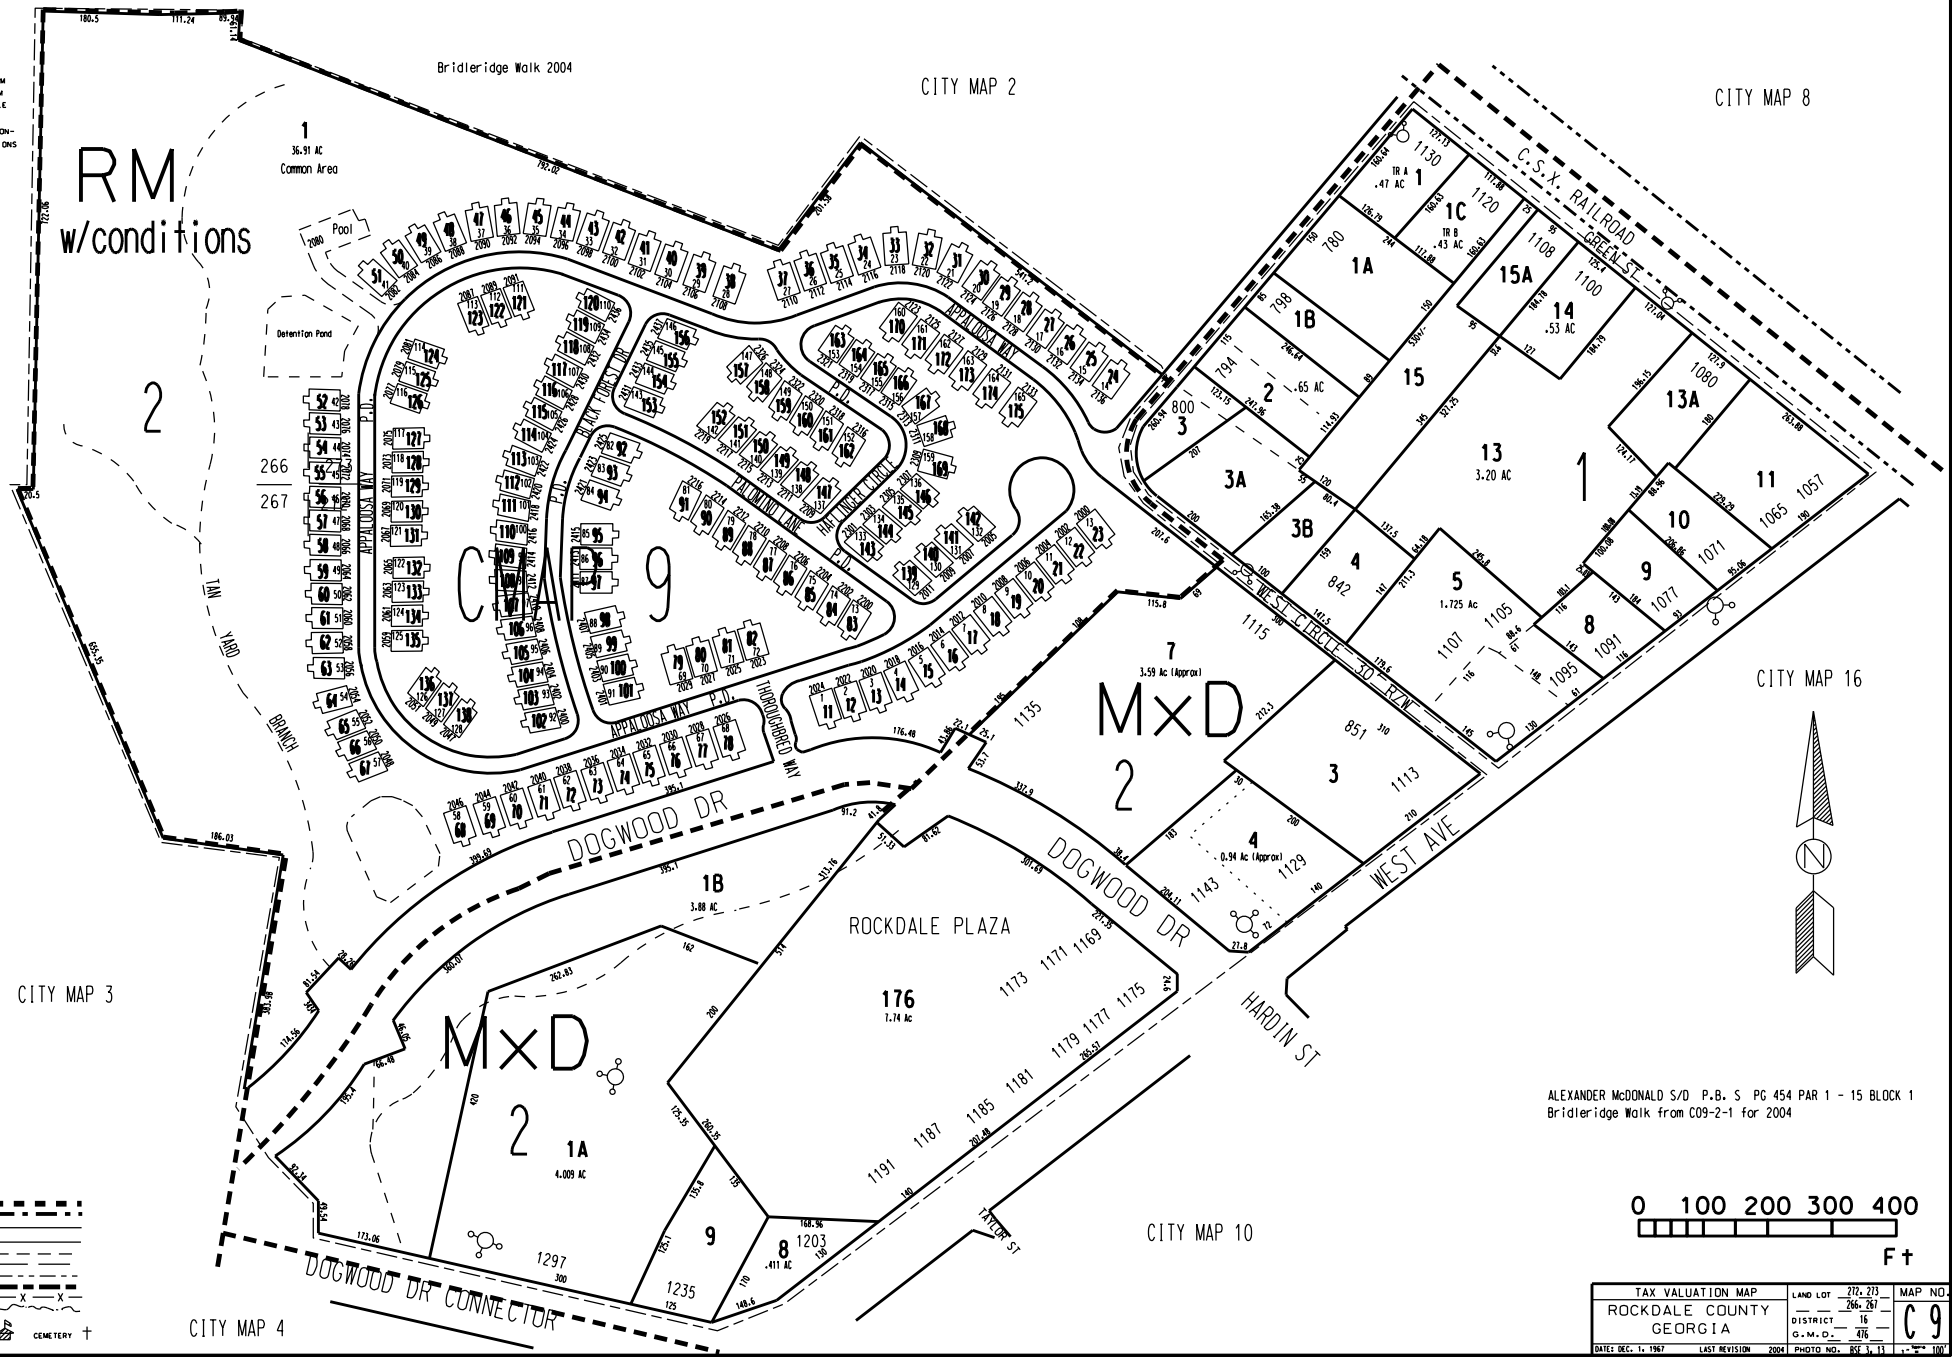

ALEXANDER McDONALD S/D P.B. S PG 454 PAR 1 - 15 BLOCK 1
Bridleridge Walk from C09-2-1 for 2004

LEGEND

ZONING
County Boundary
Map Boundary
Limit of Ownership
Original Platted Line
District Line
Railroad Right of Way
City Limit
Easement
Stream

CHURCH SCHOOL CEMETERY

0 100 200 300 400
Ft

TAX VALUATION MAP	LAND LOT 272, 273 / 266, 267	MAP NO.
ROCKDALE COUNTY GEORGIA	DISTRICT 16	C 9
	G.M.D. 476	
DATE: DEC. 1, 1967 LAST REVISION 2004	PHOTO NO. BSF 3, 11	1" = 100'