THIS MAP HAS BEEN COMPILED FROM THE MOST AUTHENTIC INFORMATION AVAILABLE. AND NEITHER ROCKDALE COUNTY NOR HUNNICUTT AND ASSOCIATES. INC. ASSUME RESPONSIBILITY FOR ERRORS OR OMISSIONS

NOTE:
1. pt C1-6-1 to C1-6-2 deed 2742/85 6/16/03

NOTE: 1. SURVEY NEEDED TO DETERMINE ACTUAL SIZE OF PARCEL

T. D. O'KELLEY S/D PAR 1 - 6
BLOCK 1

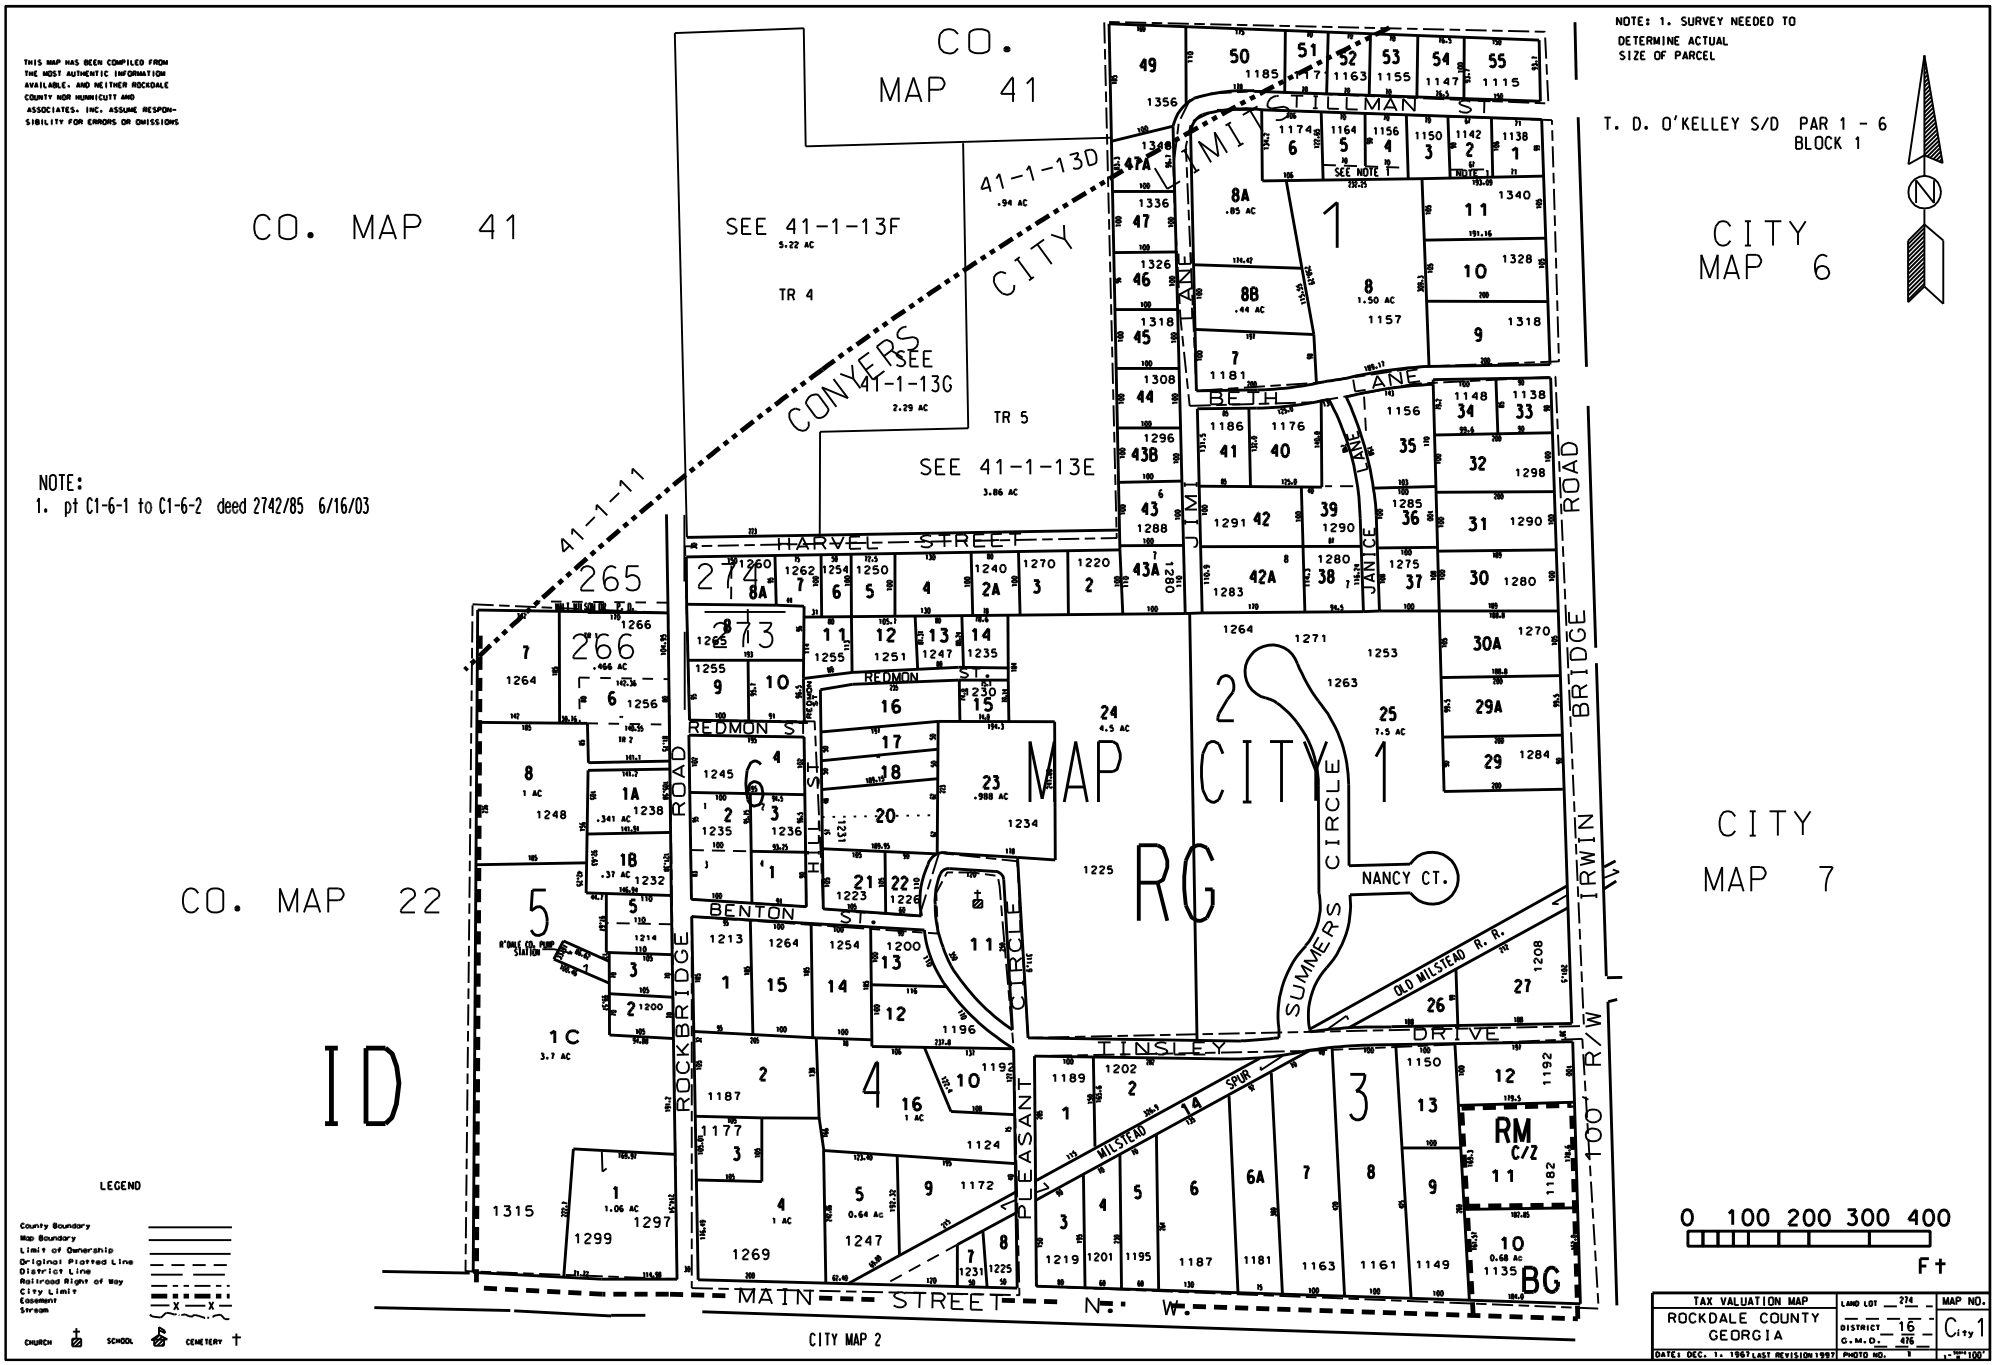

LEGEND

County Boundary
Map Boundary
Limit of Ownership
Original Plotted Line
District Line
Railroad Right of Way
City Limit
Easement
Stream
CHURCH SCHOOL CEMETERY

TAX VALUATION MAP	LAND LOT 274	MAP NO.
ROCKDALE COUNTY GEORGIA	DISTRICT 16 G.M.D. 476	City 1
DATE: DEC. 1, 1967 LAST REVISION 1997 PHOTO NO. 1		1" = 100'

D:\Tax Maps\CMAP01.DGN 2/13/2018 10:00:54 AM