THIS MAP HAS BEEN COMPILED FROM THE MOST AUTHENTIC INFORMATION AVAILABLE, AND NEITHER ROCKDALE COUNTY NOR MUNICIPITY AND ASSOCIATES, INC. ASSUME RESPONSIBILITY FOR ERRORS OR OMISSIONS

NOTES:

1. PARCEL C07-2-3A OUT OF C07-2-3 FOR 2001 PER DEED 12-8-00 1959/76 (US 2-27-01)
2. Parcels 27 - 58 (Olde Town Village) from 27.

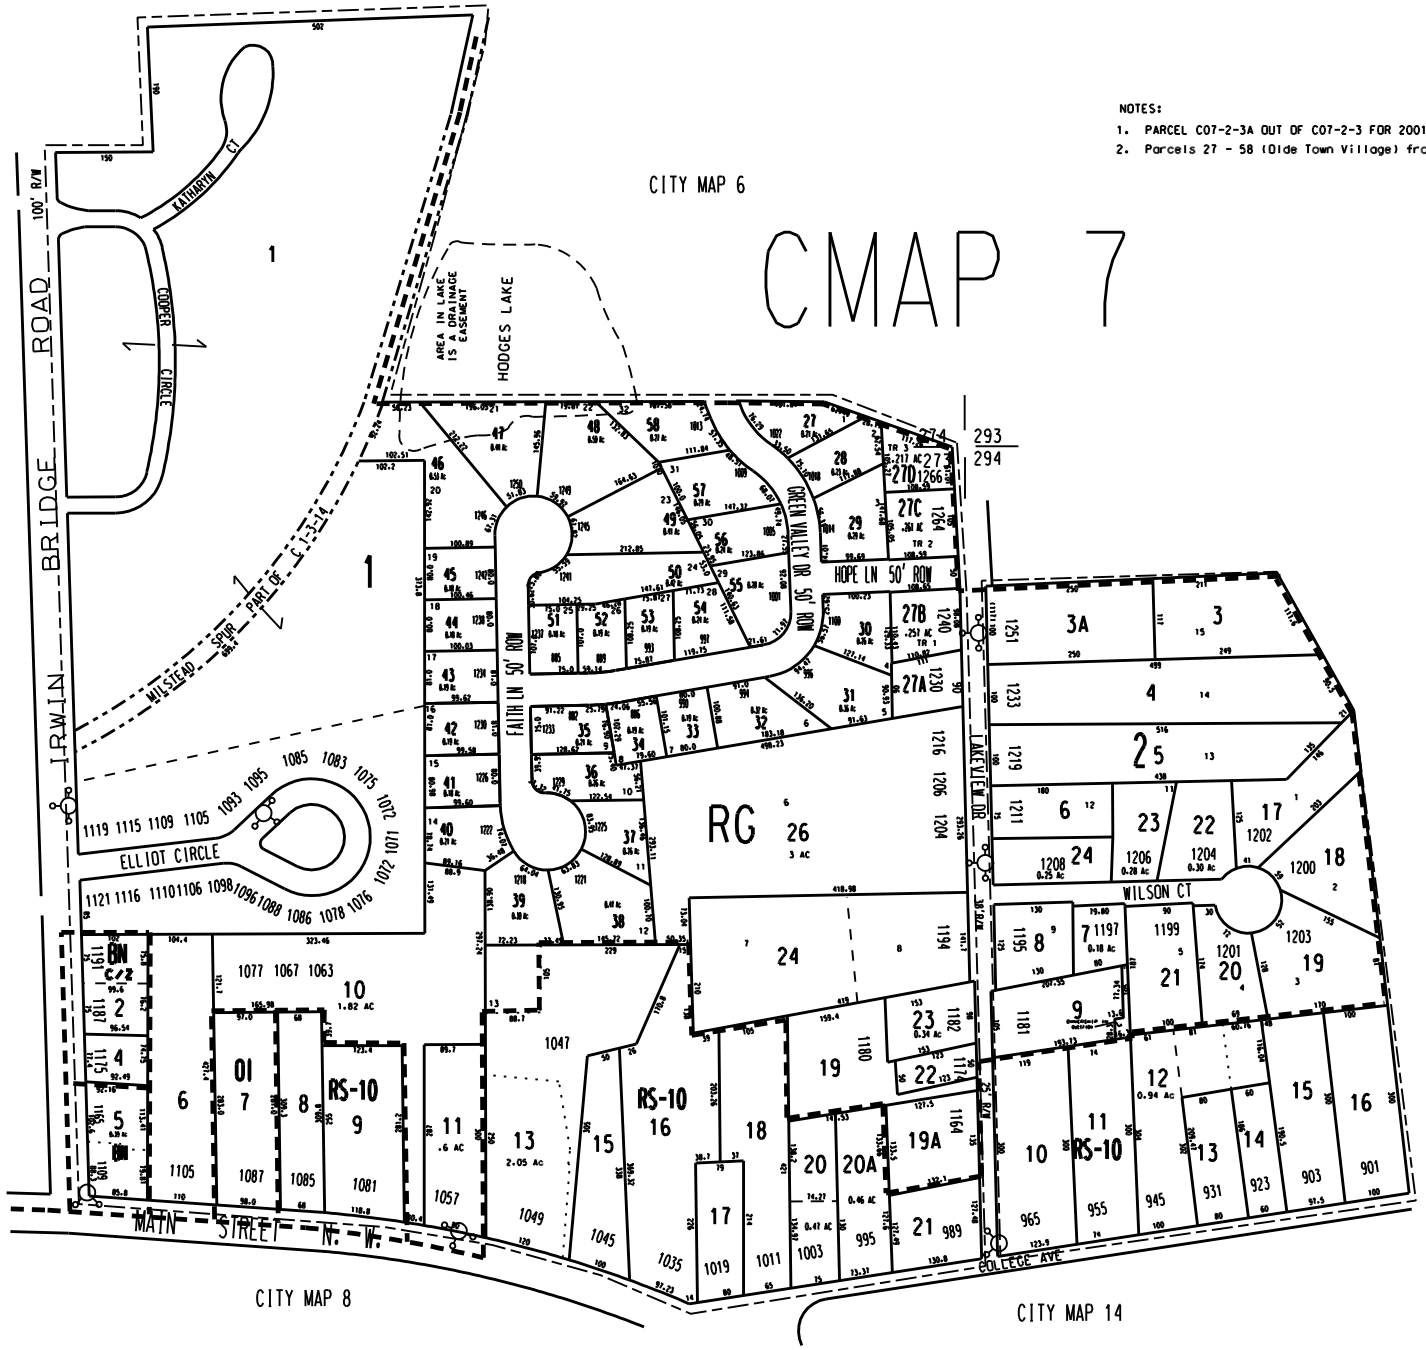

LEGEND

ZONING
County Boundary
Map Boundary
Limit of Ownership
Original Platted Line
District Line
Railroad Right of Way
City Limit
Easement
Stream

CHURCH SCHOOL CEMETERY

TAX VALUATION MAP	LAND LOT 213	MAP NO.
ROCKDALE COUNTY GEORGIA	DISTRICT 16 G.M.D. 416	C 7
DATE: DEC. 1, 1967 LAST REVISION 2000	PHOTO NO. BOOK III	1" = 100'

D:\Tax Maps\CMAP07.DGN 2/13/2018 10:05:39 AM