THIS MAP HAS BEEN COMPILED FROM THE MOST AUTHENTIC INFORMATION AVAILABLE, AND NEITHER ROCKDALE COUNTY NOR HUNNICUTT AND ASSOCIATES, INC. ASSUME RESPONSIBILITY FOR ERRORS OR OMISSIONS

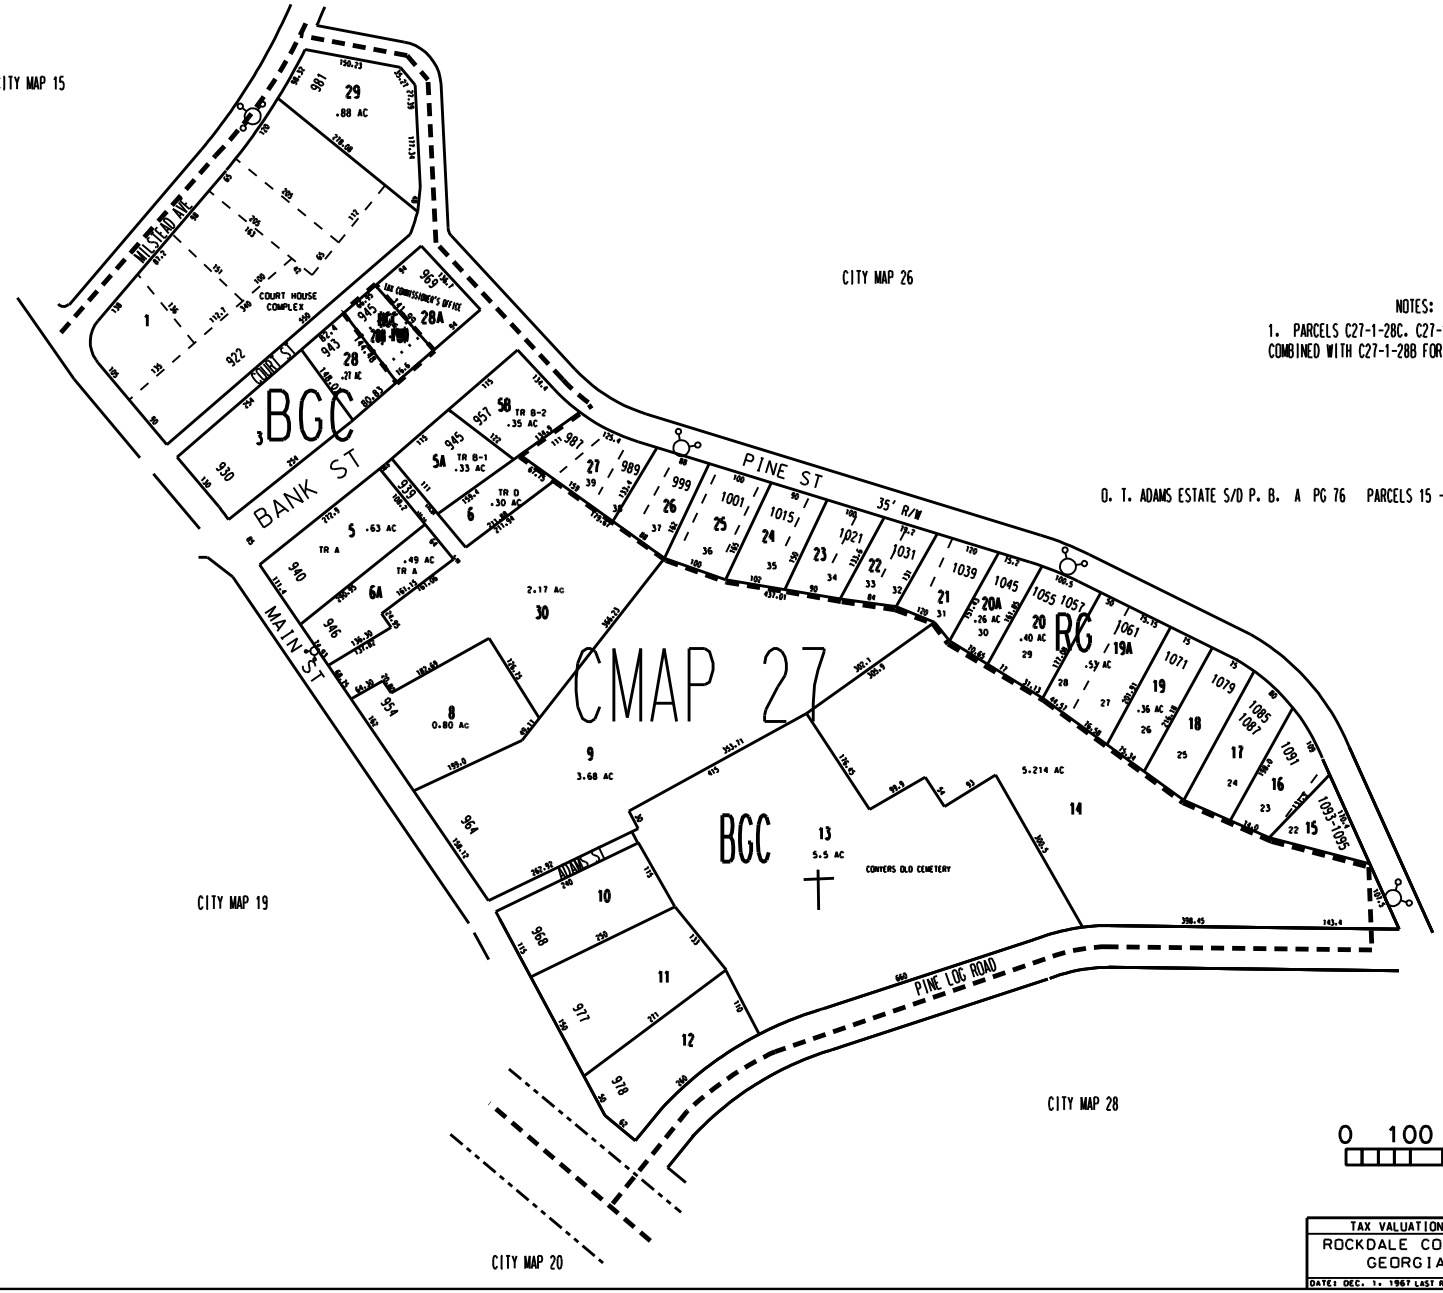


NOTES:

1. PARCELS C27-1-28C, C27-1-28D, & C27-1-28E COMBINED WITH C27-1-28B FOR '99 (8-18-98 US)

LEGEND

ZONING
County Boundary
Map Boundary
Limit of Ownership
Original Platted Line
District Line
Railroad Right of Way
City Limit
Easement
Stream
CHURCH
SCHOOL
CEMETERY

0 100 200 300 400
Ft

| TAX VALUATION MAP | LAND LOT 295 | MAP NO. |
|---|---|---|
| ROCKDALE COUNTY GEORGIA | DISTRICT 16 | C 27 |
| DATE: DEC. 1, 1967 LAST REVISION 1999 | G.M.D. 476 PHOTO NO. 13 & 22 | 1" = 100' |

D:\Tax Maps\CMAP27.DGN 2/13/2018 10:22:34 AM