THIS MAP HAS BEEN COMPILED FROM THE MOST AUTHENTIC INFORMATIOM AVAILABLE. AND NEITHER ROCKDALE COUNTY NOR HUNNICUTT AND ASSOCIATES. INC. ASSUME RESPONSIBILITY FOR ERRORS OR OMISSIONS

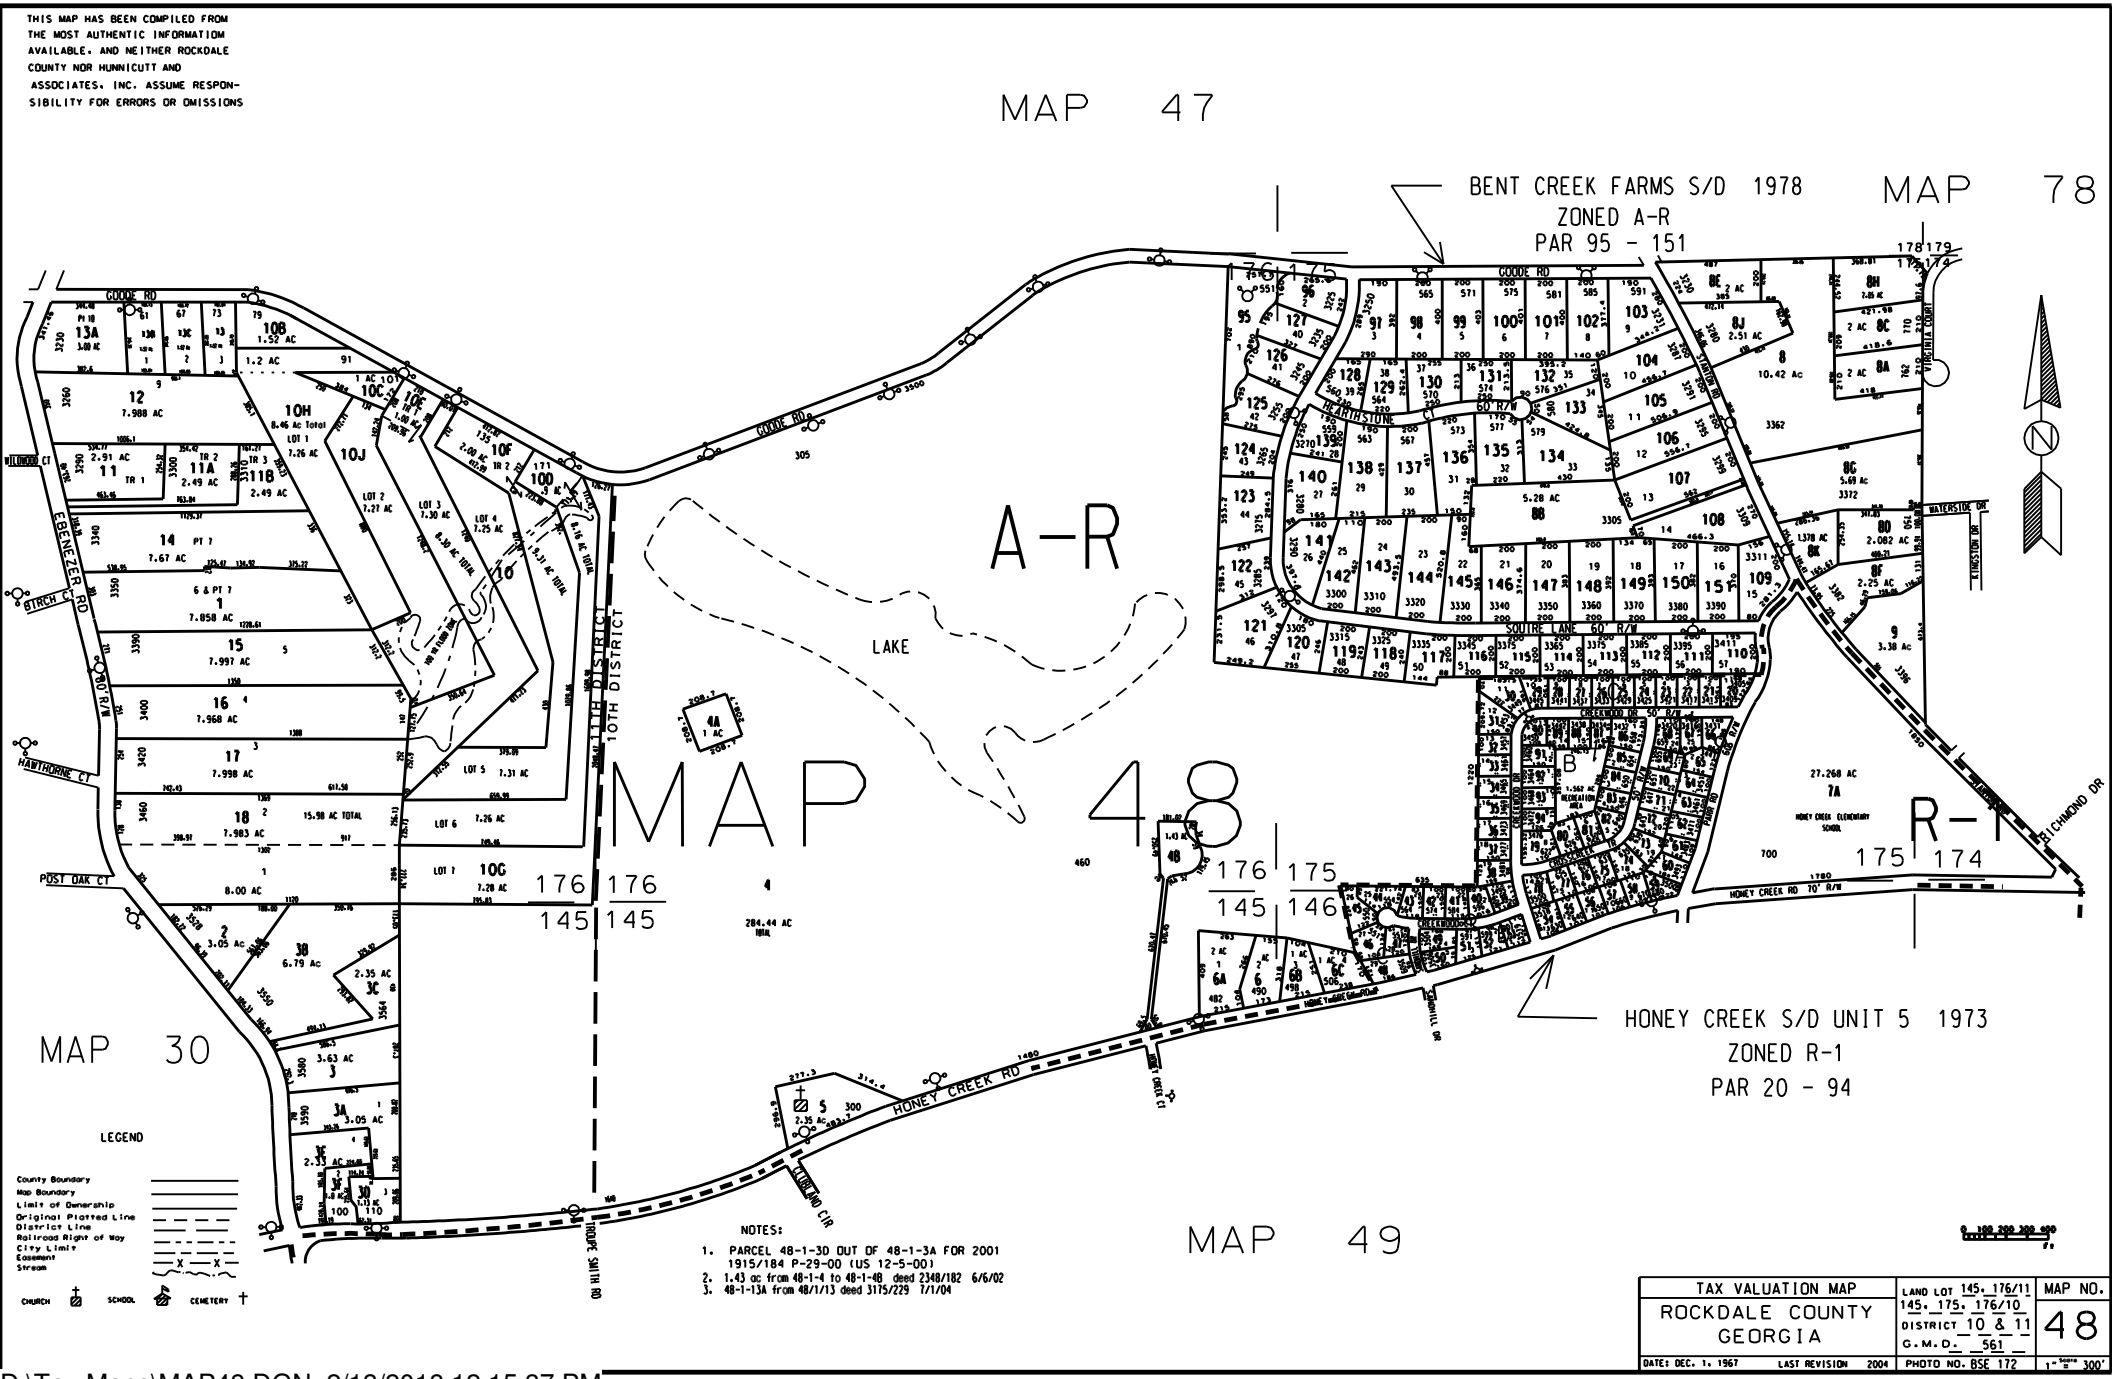

NOTES:

1. PARCEL 48-1-3D OUT OF 48-1-3A FOR 2001 1915/184 P-29-00 (US 12-5-00)
2. 1.43 ac from 48-1-4 to 48-1-4B deed 2348/182 6/6/02
3. 48-1-13A from 48/1/13 deed 3175/229 7/1/04

TAX VALUATION MAP	LAND LOT 145, 176/11	MAP NO.
ROCKDALE COUNTY GEORGIA	145, 175, 176/10	48
	DISTRICT 10 & 11	
	G.M.D. 561	
DATE: DEC. 1, 1967 LAST REVISION 2004	PHOTO NO. BSE 172	1" = 300'

D:\Tax Maps\MAP48.DGN 2/13/2018 12:15:37 PM